TAX ASSESSMENT MAP

OF THE

TOWN OF DOVER

2017

MORRIS COUNTY, NEW JERSEY

ADAMS, REHMANN & HEGGAN

PROFESSIONAL ENGINEERS, LAND SURVEYORS & PLANNERS

(609) 561-0482 Phone (609) 567-8909 Fax

850 SO. WHITE HORSE PIKE

HAMMONTON, NEW JERSEY 08037

KEY MAP

REVISIONS				
DATE	BY	LIC.NO	BLOCK	LOT
12/15	ED CLAY	34842		STATE REVIEW

* THIS MAP IS A COPY OF THE ORIGINAL MAP PREPARED BY ARNOLD R. SMITH DATED 1931. THE ORIGINAL IS ON FILE IN THE ENGINEERS OFFICE.

* THIS SHEET HAS BEEN DRAWN USING COMPUTER AIDED DRAFTING/ DESIGN (CAD/D) AND COORDINATE GEOMETRY (COGO).



10°-09' W.M.B. T.M.

SCALE: 1" = 600'

LEGEND

- 21 — DETAIL SHEET NUMBER
- 234 — BLOCK NUMBER
- SHEET LIMIT
- RIGHT OF WAY/BLOCK LIMIT
- COUNTY LINE
- MUNICIPAL LINE

DETAIL SHEET

- 234 — BLOCK NUMBER
- 23 — LOT NUMBER
- MATCH LINE
- ASSESSMENT LIMIT

THE AREAS, BOUNDARIES AND DIMENSIONS, SHOWN ON THIS TAX MAP, HAVE BEEN DIGITALLY REPRODUCED FROM HARD COPY TAX MAPS FURNISHED BY THE BOROUGH WHICH WERE DERIVED FROM GROUND SURVEYS, AERIAL SURVEYS, AND RECORDED PLANS, MAPS, DEEDS, WILLS, AND ARE TO BE USED FOR ASSESSMENT PURPOSES ONLY.

I HEREBY CERTIFY THAT THIS MAP HAS BEEN REVISED UNDER MY IMMEDIATE SUPERVISION, AND COMPLIES WITH THE LAWS OF THE STATE OF NEW JERSEY.

ED CLAY LICENSED LAND SURVEYOR DATE
N.J. LICENSE NO. 34842

THIS TAX MAP SUPERSEDES THE TAX MAP APPROVED SEPTEMBER 4, 1968.

THIS MAP WAS FORMALLY CERTIFIED BY THE DIVISION OF TAXATION ON SEPTEMBER 26, 2008, SIGNED BY SANTO C. DIDONATO AND ASSIGNED SERIAL NUMBER 926

TAX MAP
TOWN OF DOVER

MORRIS COUNTY
SCALE: 1" = 600'

NEW JERSEY
DATE: JUNE 2007

ARNOLD W. BARNETT
PROFESSIONAL ENGINEER AND LAND SURVEYOR
NEW JERSEY LICENSE NO. 14987
850 SO. WHITE HORSE PIKE
HAMMONTON, NEW JERSEY 08037
COA# 24GA27973300

TO SHOW CONDITIONS AS OF DECEMBER 2016

KEY MAP

SHEET 2

MINE HILL TOWNSHIP
MORRIS COUNTY

RANDOLPH TOWNSHIP
MORRIS COUNTY

BROOK LA

PARK HEIGHTS AVE

HILLTOP RD
(UNIMPROVED)

BEAUFORT AVE

ROCKRIDGE TER

EDGEWOOD TER

EV-KEN TER

Brook

Granny's

BLOCK LIMIT

LIMIT

101

102

103

104

1 — 14.63 Ac±
EXEMPT
MORRIS COUNTY PARK

2 — 30.86 Ac±
EXEMPT
MORRIS COUNTY PARK

3 — 2.25 Ac±

4 — 3.77 Ac±
EXEMPT
MORRIS COUNTY PARK

SHEET 5

SHEET 4

* THIS MAP IS A COPY OF THE ORIGINAL MAP PREPARED BY ARNOLD R. SMITH DATED 1931. THE ORIGINAL IS ON FILE IN THE ENGINEERS OFFICE.

* THIS SHEET HAS BEEN DRAWN USING COMPUTER AIDED DRAFTING/ DESIGN (CAD/D) AND COORDINATE GEOMETRY (COGO).

REVISIONS				
DATE	BY	LIC.NO	BLOCK	LOT
	ARNOLD W. BARNETT	14987		

THIS MAP WAS FORMALLY CERTIFIED BY THE DIVISION OF TAXATION ON SEPTEMBER 26, 2008, SIGNED BY SANTO C. DIDONATO AND ASSIGNED SERIAL NUMBER 926

TAX MAP
TOWN OF DOVER

MORRIS COUNTY
SCALE: 1" = 100'

NEW JERSEY
DATE: JUNE 2007

ARNOLD W. BARNETT
PROFESSIONAL ENGINEER AND LAND SURVEYOR
NEW JERSEY LICENSE NO. 14987
850 SO. WHITE HORSE PIKE
HAMMONTON, NEW JERSEY 08037
COA# 24GA27973300

TO SHOW CONDITIONS AS OF DECEMBER 2016

REVISIONS				
DATE	BY	LIC.NO	BLOCK	LOT
	ARNOLD W. BARNETT	14987		
12/2014	CHARLES A ATKINSON	33994	202	1

SHEET 3

SHEET 3

MORRIS COUNTY
MINE HILL TOWNSHIP

FORD ST (VACATED 21-1974)

FORD AVE

GROVER RD

NORTH ELK AVE

WEST BLACKWELL ST

BAKER AVE

PRINCETON AVE

DRAKE AVE

ST MARYS AVE (VACATED 14-1993)

JARDINE ST (VACATED 14-1993)

SOUTH ELK AVE

BONNIE VIEW DR (PRIVATE)

GRANNY'S BROOK

PARK HEIGHTS AVE

HILLTOP RD

BROOK LANE

Morris Brook

BLOCK LIMIT

VARIABLE ACCESS EASEMENT 232.51'

203

204

202

201

209

1
1.51 Ac±

1
20.48 Ac± TOTAL
-0.27 Ac± LEASED
20.21 Ac± REMAINING

10
EXEMPT
CHURCH

12
5.61 Ac±
EXEMPT
CEMETERY

2
2.01 Ac±

5
1.25 Ac±

6
1.14 Ac±

5
3.9 Ac±
EXEMPT
TOWN OF DOVER

6
2.36 Ac±

4
1.31 Ac±

7.01
1.45 Ac±

7.02

8
9.12 Ac±
EXEMPT
HURD PARK

SHEET 1

SHEET 5

* THIS MAP IS A COPY OF THE ORIGINAL MAP PREPARED BY ARNOLD R. SMITH DATED 1931. THE ORIGINAL IS ON FILE IN THE ENGINEERS OFFICE.

* THIS SHEET HAS BEEN DRAWN USING COMPUTER AIDED DRAFTING/ DESIGN (CAD/D) AND COORDINATE GEOMETRY (COGO).

SHEET 1

THIS MAP WAS FORMALLY CERTIFIED BY THE DIVISION OF TAXATION ON SEPTEMBER 26, 2008, SIGNED BY SANTO C. DIDONATO AND ASSIGNED SERIAL NUMBER 926

TAX MAP
TOWN OF DOVER

MORRIS COUNTY
SCALE: 1" = 100'

NEW JERSEY
DATE: JUNE 2007

ARNOLD W. BARNETT

PROFESSIONAL ENGINEER AND LAND SURVEYOR
NEW JERSEY LICENSE NO. 14987
850 SO. WHITE HORSE PIKE
HAMMONTON, NEW JERSEY 08037
COA# 24GA27973300

TO SHOW CONDITIONS AS OF DECEMBER 2016

BOROUGH OF WHARTON
MORRIS COUNTY

SHEET 2

SHEET 6

SHEET 7

DETAIL "A"
SCALE: 1" = 50'

SEE DETAIL "A"

WALNUT ST
SUMMIT AVE
FORD AVE
GROVER RD
DRAKE AVE
NORTH ELK AVE
HILLSDALE DR
HILLSDALE DR (VACATED 1-77 & 28-1999)
BLOCK LIMIT
YALE ST
VACATED 1-77&16-81
BAKER AVE
HARVARD ST
WEST BLACKWELL ST
COLUMBIA ST
RUTGERS ST
LEHIGH ST
PRINCETON AVE
EXEMPT CHURCH
EXEMPT TURKISTAN-AMERICAN ASSN
EXEMPT TOWN OF DOVER
EXEMPT NJ DOT
90' DRAINAGE UTILITY ESMT
DRAINAGE ESMT
UTILITY ESMT
ACCESS ESMT

301 302 303 304 305 306 307 309 310 311 312 313 314 315 316 317

39.01

* THIS MAP IS A COPY OF THE ORIGINAL MAP PREPARED BY ARNOLD R. SMITH DATED 1931. THE ORIGINAL IS ON FILE IN THE ENGINEERS OFFICE.

* THIS SHEET HAS BEEN DRAWN USING COMPUTER AIDED DRAFTING/ DESIGN (CAD/D) AND COORDINATE GEOMETRY (COGO).

REVISIONS				
DATE	BY	LIC.NO	BLOCK	LOT
2/10/09	ARNOLD W. BARNETT	14987	317	39.01

THIS MAP WAS FORMALLY CERTIFIED BY THE DIVISION OF TAXATION ON SEPTEMBER 26, 2008, SIGNED BY SANTO C. DIDONATO AND ASSIGNED SERIAL NUMBER 926

TAX MAP
TOWN OF DOVER

MORRIS COUNTY
SCALE: 1" = 100'

NEW JERSEY
DATE: JUNE 2007

ARNOLD W. BARNETT

PROFESSIONAL ENGINEER AND LAND SURVEYOR
NEW JERSEY LICENSE NO. 14987
850 SO. WHITE HORSE PIKE
HAMMONTON, NEW JERSEY 08037
COA# 24GA27973300

TO SHOW CONDITIONS AS OF DECEMBER 2016

SHEET 1

SHEET 5

SHEET 11

SHEET 10

RANDOLPH TOWNSHIP
MORRIS COUNTY

ROCKRIDGE TER
EV-KEN TER
EDGEWOOD TER
CLAREDON TER
BEAUFORT AVE
FOX HILL DR
GEORGE ST
(UNIMPROVED)
GREEN TREE LA
ELIZABETH ST
LAWRENCE ST
RANDOLPH AVE
ANN ST
LINWOOD AVE
GLENWOOD AVE
GREENWOOD AVE
(VACATED 3-1995)
BLOCK LIMIT
CONSERVATION EASEMENT
PROSPECT ST
THOMPSON AVE
AUDREY PL
FRED TER
RESERVOIR AVE
WINDSOR AVE
KNICKERBOCKER AVE
VAN NOSTRAND AVE

401 402 403 404 405 406 407 408 409 410

* THIS MAP IS A COPY OF THE ORIGINAL MAP PREPARED BY ARNOLD R. SMITH DATED 1931. THE ORIGINAL IS ON FILE IN THE ENGINEERS OFFICE.

* THIS SHEET HAS BEEN DRAWN USING COMPUTER AIDED DRAFTING/ DESIGN (CAD/D) AND COORDINATE GEOMETRY (COGO).

REVISIONS

DATE	BY	LIC.NO	BLOCK	LOT
2/9/09	ARNOLD W. BARNETT	14987	403	19,20
2/9/09	ARNOLD W. BARNETT	14987	404	4
2/9/09	ARNOLD W. BARNETT	14987	407	4,5,13
2/9/09	ARNOLD W. BARNETT	14987	408	9
11/24/14	CHARLES A. ATKINSON	33994	403	22
11/24/14	CHARLES A. ATKINSON	33994	407	12

THIS MAP WAS FORMALLY CERTIFIED BY THE DIVISION OF TAXATION ON SEPTEMBER 26, 2008, SIGNED BY SANTO C. DIDONATO AND ASSIGNED SERIAL NUMBER 926

TAX MAP
TOWN OF DOVER

MORRIS COUNTY
SCALE: 1" = 100'

NEW JERSEY
DATE: JUNE 2007

ARNOLD W. BARNETT
PROFESSIONAL ENGINEER AND LAND SURVEYOR
NEW JERSEY LICENSE NO. 14987
850 SO. WHITE HORSE PIKE
HAMMONTON, NEW JERSEY 08037
COA# 24GA27973300

TO SHOW CONDITIONS AS OF DECEMBER 2016

SHEET 1

SHEET 2

SHEET 4

SHEET 6

SHEET 11

SHEET 12

PARK HEIGHTS AVE

NJ STATE HIGHWAY ROUTE 46

BLOCK LIMIT

579.85'

95.31'

81.75'

400.71'

364.59'

209.11'

180'(S)

55.44'

916'(C)

976.76'

12
14.34 Ac±
EXEMPT
MORRIS COUNTY PARK COMMISSION

13
1.29 Ac±
328.35'(D)
395'(S)

11
20.46 Ac±
EXEMPT
TOWN OF DOVER RESERVOIR

503

502

501

504

505

506

507

508

509

510

511

512

513

514

515

7.01
EXEMPT
DOT

8.01
EXEMPT
DOT

9.01
EXEMPT
DOT

11.01
EXEMPT
DOT

1.01
EXEMPT
DOT OF NJ

10' DRIVEWAY EASEMENT

UNITS 4–9 UNITS 1–3, 10–16

BLOCK 514 LOT 10 PROSPECT COURT CONDOMINIUMS		
UNIT #	STORIES	SQFT
C01	2	1224
C02	2	1224
C03	2	1224
C04	2	1217
C05	2	1217
C06	2	1217
C07	2	1217
C08	2	1217
C09	2	1217
C10	2	1224
C11	2	1224
C12	2	1224
C13	2	1224
C14	2	1224
C15	2	1224
C16	2	1224

DETAIL "A"

BLOCK 514 LOT 5		
UNIT #	STORY	SQFT
C01	2	1120
C02	2	1120

DETAIL "B"

BLOCK 513 LOT 18		
UNIT #	STORY	SQFT
C01	2	918
C02	2	918

DETAIL "C"

THIS MAP WAS FORMALLY CERTIFIED BY THE DIVISION OF TAXATION ON SEPTEMBER 26, 2008, SIGNED BY SANTO C. DIDONATO AND ASSIGNED SERIAL NUMBER 926

TAX MAP
TOWN OF DOVER

MORRIS COUNTY
SCALE: 1" = 100'

NEW JERSEY
DATE: JUNE 2007

ARNOLD W. BARNETT

PROFESSIONAL ENGINEER AND LAND SURVEYOR
NEW JERSEY LICENSE NO. 14987
850 SO. WHITE HORSE PIKE
HAMMONTON, NEW JERSEY 08037
COA# 24GA27973300

TO SHOW CONDITIONS AS OF DECEMBER 2016

* THIS MAP IS A COPY OF THE ORIGINAL MAP PREPARED BY ARNOLD R. SMITH DATED 1931. THE ORIGINAL IS ON FILE IN THE ENGINEERS OFFICE.

* THIS SHEET HAS BEEN DRAWN USING COMPUTER AIDED DRAFTING/DESIGN (CAD/D) AND COORDINATE GEOMETRY (COGO).

REVISIONS				
DATE	BY	LIC.NO	BLOCK	LOT
2/10/09	ARNOLD W. BARNETT	14987	507	8.01,9.01,10.01
2/10/09	ARNOLD W. BARNETT	14987	513	14.01
2/10/09	ARNOLD W. BARNETT	14987	503	7.01–9.01,11.01
2/10/09	ARNOLD W. BARNETT	14987	510	1.01
2/10/09	ARNOLD W. BARNETT	14987	514	14
10/2010	CHARLES A. ATKINSON	33994	501	1.01
16/2016	ED CLAY	34842	512	4–4.01

SHEET 3

SHEET 7

SHEET 14

SHEET 13

SHEET 5

SHEET 12

REVISIONS				
DATE	BY	LIC.NO	BLOCK	LOT
2/10/09	ARNOLD W. BARNETT	14987	601	1.01
2/10/09	ARNOLD W. BARNETT	14987	606	17.01
2/10/09	ARNOLD W. BARNETT	14987	610	11,12,13
2/10/09	ARNOLD W. BARNETT	14987	611	2-6,7.01
2/10/09	ARNOLD W. BARNETT	14987	615	3.01
3/02/09	ARNOLD W. BARNETT	14987	603	1
10/2010	CHARLES A. ATKINSON	33994	510	5
10/2010	CHARLES A. ATKINSON	33994	611	2
12/2014	CHARLES A. ATKINSON	33994	610	9

BLOCK 603 LOT 1
RICHBOYNTON RD CONDOMINIUMS

UNIT #	STORIES	SQFT
C22	1	41514
C24	1	18393
C26	1	29026
C28	1	10607
C30	1	6928
C32	1	2795
* C34	1	4496
C36.1	1	8887
C36.2	1	12220
C38	1	6990
C40	1	7220
C42	1	8737
C44	1	5267

DETAIL "C"

* - EXEMPT
TOWN SQUARE INDUSTRIAL
CENTER, LLC

DETAIL "A"
SCALE: 1"=50'

DETAIL "B"
SCALE: 1"=50'

THIS MAP WAS FORMALLY CERTIFIED BY THE DIVISION OF TAXATION ON SEPTEMBER 26, 2008, SIGNED BY SANTO C. DIDONATO AND ASSIGNED SERIAL NUMBER 926

TAX MAP
TOWN OF DOVER

MORRIS COUNTY
SCALE: 1" = 100'

NEW JERSEY
DATE: JUNE 2007

ARNOLD W. BARNETT
PROFESSIONAL ENGINEER AND LAND SURVEYOR
NEW JERSEY LICENSE NO. 14987
850 SO. WHITE HORSE PIKE
HAMMONTON, NEW JERSEY 08037
COA# 24GA27973300

TO SHOW CONDITIONS AS OF DECEMBER 2016

* THIS MAP IS A COPY OF THE ORIGINAL MAP PREPARED BY ARNOLD R. SMITH DATED 1931. THE ORIGINAL IS ON FILE IN THE ENGINEERS OFFICE.

* THIS SHEET HAS BEEN DRAWN USING COMPUTER AIDED DRAFTING/ DESIGN (CAD/D) AND COORDINATE GEOMETRY (COGO).

REVISIONS				
DATE	BY	LIC.NO	BLOCK	LOT
2/10/09	ARNOLD W. BARNETT	14987	707	13
2/10/09	ARNOLD W. BARNETT	14987	710	7.01
3/02/09	ARNOLD W. BARNETT	14987	603	1
10/2010	CHARLES A. ATKINSON	33994	707	12
12/2014	CHARLES A. ATKINSON	33994	707	13,13.01
12/2014	CHARLES A. ATKINSON	33994	709	13.01,13.02
12/2014	CHARLES A. ATKINSON	33994	710	7.01,7.02
12/2014	CHARLES A. ATKINSON	33994	711	31

BOROUGH OF WHARTON
MORRIS COUNTY

SHEET 8

SHEET 8

SHEET 15

SHEET 14

SHEET 3

SHEET 6

ROCKAWAY RIVER

Norfolk Southern Morris & Essex Div. (Formerly Erie-Lackawanna RR) Main Line

Morristown & Erie Railway Inc - Dover & Rockaway Branch

RICHBOYNTON RD

BOWLBY AVE

WEST CLINTON ST

GARRISON AVE

BERKSHIRE AVE

LEONARD ST

HILLSIDE AVE

CENTER ST

NORTH ST

ROSWELL ST

HIGHLAND AVE

DAVIS AVE

JAMES ST

BAKER ST

LEMAR ST

SERVICE LA

PARKER ST

701 — 1, 21.8 Ac± TOTAL, TOWN OF DOVER EXEMPT

601 — 1, 3.47 Ac±, EXEMPT, TOWN OF DOVER; 2, 20.85 Ac± (TOTAL)

510

603 — 1, 6.87 Ac± TOTAL

604 — 5, 6.92 Ac± (TOTAL)

702 — 1, 3.26 Ac±; 2, 1.21 Ac±, EXEMPT, TOWN; 2.01

703 — 5, 2.29 Ac±; 6, 12.2 Ac±; 7; 8, 4.587 Ac±

704 — 20, 3.58 Ac±

705 — 1, 2, 2.01, 3, 4, 5, 6, 7, 8

706 — 1, 2, 3, 4, 5, 6

707 — 1, 1.70 Ac±, ASSESSED WITH BLK 1401 LOT 1

708 — 4, 5, 18.01

709 — 4, 9.01, 19.01

710 — 5, 4.01, 7.01, 7.02

711 — 31, 1.01, 1.02

712 — 20, EXEMPT, TOWN OF DOVER; 18; 19, EX TOWN

MATCH LINE

BLOCK LIMIT

VARIED WIDTH SANITARY SEWER EASEMENT

20'(S) DRAINAGE EASEMENT

12' SHADE TREE EASEMENT

5' SHADE TREE EASEMENT

25' R.V.R.S.A. EASEMENT

* THIS MAP IS A COPY OF THE ORIGINAL MAP PREPARED BY ARNOLD R. SMITH DATED 1931. THE ORIGINAL IS ON FILE IN THE ENGINEERS OFFICE.

* THIS SHEET HAS BEEN DRAWN USING COMPUTER AIDED DRAFTING/ DESIGN (CAD/D) AND COORDINATE GEOMETRY (COGO).

THIS MAP WAS FORMALLY CERTIFIED BY THE DIVISION OF TAXATION ON SEPTEMBER 26, 2008, SIGNED BY SANTO C. DIDONATO AND ASSIGNED SERIAL NUMBER 926

TAX MAP
TOWN OF DOVER

MORRIS COUNTY
SCALE: 1" = 100'

NEW JERSEY
DATE: JUNE 2007

ARNOLD W. BARNETT
PROFESSIONAL ENGINEER AND LAND SURVEYOR
NEW JERSEY LICENSE NO. 14987
850 SO. WHITE HORSE PIKE
HAMMONTON, NEW JERSEY 08037
COA# 24GA27973300

TO SHOW CONDITIONS AS OF DECEMBER 2016

REVISIONS				
DATE	BY	LIC.NO	BLOCK	LOT
2/10/09	ARNOLD W. BARNETT	14987	828	1.01-2.02
3/16/09	ARNOLD W. BARNETT	14987	806	9,9.01
4/29/09	ARNOLD W. BARNETT	14987	828	2.01-2.02
12/2014	CHARLES A ATKINSON	33994	830	1.01-1.04
12/2014	CHARLES A ATKINSON	33994	832	1.01-1.04

BOROUGH OF WHARTON
MORRIS COUNTY

ROCKAWAY TOWNSHIP
MORRIS COUNTY

ROCKAWAY RIVER

ROUTE 15

VAIL ST

EDISON ST

TURNER ST

WHITE ST

GRACE ST

WEST SICKLE ST

SICKLE ST

LEONARD ST

BAKER ST

RICHBOYNTON RD

BOWLBY AVE

WEST CLINTON ST

GARRISON AVE

BERKSHIRE AVE

JEFFERSON AVE

HILLSIDE AVE

HIGHLAND AVE

BLOCK LIMIT

804 805 806 815 816 825 814 817 826 833 807 813 818 823 827 832 808 812 819 822 828 831 809 811 820 821 829 830 803 801 802 510 604

(UNIMPROVED)

(VACATED 13-2003)

(VACATED 27-74)

EXEMPT TOWN OF DOVER

EXEMPT SCHOOL

EX. TOWN

SEE DETAIL "A" FOR CONDO INFO

SEE DETAIL "B" FOR CONDO INFO

SEE DETAIL "C" FOR CONDO INFO

SEE DETAIL "D" FOR CONDO INFO

5' SHADE TREE ESMT

25' R.V.R.S.A. ESMT

Morristown & Erie Railway Inc. to Dover & Rockaway Branch

Norfolk Southern Morris & Essex Div. (Formerly Erie-Lackawanna RR) Main Line CLASS I

CLASS 1 exc Ac± (TOTAL)

MATCH LINE

UNITS 2-4 UNITS 10 A&B
UNITS 6-8

BLOCK 803 LOT 9		
UNIT #	STORIES	SQFT
C02	2	742
C04	2	742
C06	2	742
C08	2	742
C10(A&B)	2	1104

DETAIL "A"

BLOCK 812 LOT 1		
UNIT #	STORIES	SQFT
C01	2	1392
C02	2	1313
C03	2	1378
C04	2	1354
C05	2	1332
C06	2	1530
C07	2	1395
C08	2	1220

DETAIL "B"

BLOCK 819 LOT 5		
UNIT #	STORIES	SQFT
C01	2	1020
C02	2	1020

DETAIL "C"

BLOCK 819 LOT 6		
UNIT #	STORIES	SQFT
C01	2	960
C02	2	960

DETAIL "D"

* THIS MAP IS A COPY OF THE ORIGINAL MAP PREPARED BY ARNOLD R. SMITH DATED 1931. THE ORIGINAL IS ON FILE IN THE ENGINEERS OFFICE.

* THIS SHEET HAS BEEN DRAWN USING COMPUTER AIDED DRAFTING/ DESIGN (CAD/D) AND COORDINATE GEOMETRY (COGO).

SHEET 7

SHEET 15

THIS MAP WAS FORMALLY CERTIFIED BY THE DIVISION OF TAXATION ON SEPTEMBER 26, 2008, SIGNED BY SANTO C. DIDONATO AND ASSIGNED SERIAL NUMBER 926

TAX MAP
TOWN OF DOVER

MORRIS COUNTY
SCALE: 1" = 100'

NEW JERSEY
DATE: JUNE 2007

ARNOLD W. BARNETT

PROFESSIONAL ENGINEER AND LAND SURVEYOR
NEW JERSEY LICENSE NO. 14987
850 SO. WHITE HORSE PIKE
HAMMONTON, NEW JERSEY 08037
COA# 24GA27973300

TO SHOW CONDITIONS AS OF DECEMBER 2016

MORRIS COUNTY
ROCKAWAY TOWNSHIP

MT PLEASANT AVE (ALSO KNOWN AS FROGTOWN RD)

66'

140.85' | 272.12' | 750.34' | 217.46' | 459.47' | 340.53'

206.88'

30' DRAINAGE/ SANITARY SEWER ESMT

92.91'

114.66'

443.67'

139.19'

32.24'

30' DRAINAGE ESMT

165'(S)

4

4.02
6.00 Ac±

198'

VARIED WIDTH ACCESS EASEMENT

30' DRAINAGE/SANITARY SEWER ESMT

288'

66'

3
11.61 Ac±
901

172.60'

670.73'

677.60'

826.75'

400'

200'

426.59'

4.01
2.19 Ac±
EXEMPT
TOWN OF DOVER

227.40'

227.11'

2
5.32 Ac±

6
22.795 Ac±

568.76'

97.19' | 322.16' | 749.79' | 88'(S)

ROCKAWAY TOWNSHIP
MORRIS COUNTY

BOROUGH OF WHARTON
MORRIS COUNTY

ROUTE 15

W CLINTON ST

NORTH ST

66'

TOWN OF DOVER
MORRIS COUNTY

ROCKAWAY TOWNSHIP
MORRIS COUNTY

SHEET 8

SHEET 15

SHEET 16

* THIS MAP IS A COPY OF THE ORIGINAL MAP PREPARED BY ARNOLD R. SMITH DATED 1931. THE ORIGINAL IS ON FILE IN THE ENGINEERS OFFICE.

* THIS SHEET HAS BEEN DRAWN USING COMPUTER AIDED DRAFTING/ DESIGN (CAD/D) AND COORDINATE GEOMETRY (COGO).

REVISIONS

DATE	BY	LIC.NO	BLOCK	LOT
	ARNOLD W. BARNETT	14987		

THIS MAP WAS FORMALLY CERTIFIED BY THE DIVISION OF TAXATION ON SEPTEMBER 26, 2008, SIGNED BY SANTO C. DIDONATO AND ASSIGNED SERIAL NUMBER 926

TAX MAP
TOWN OF DOVER

MORRIS COUNTY
SCALE: 1" = 100'

NEW JERSEY
DATE: JUNE 2007

ARNOLD W. BARNETT
PROFESSIONAL ENGINEER AND LAND SURVEYOR
NEW JERSEY LICENSE NO. 14987
850 SO. WHITE HORSE PIKE
HAMMONTON, NEW JERSEY 08037
COA# 24GA27973300

TO SHOW CONDITIONS AS OF DECEMBER 2016

SHEET 4

SHEET 11

SHEET 18

SHEET 17

SHEET 4

BLOCK 1007 LOT 3		
UNIT #	STORIES	SQFT
C01	2	1504
C02	2	1388

DETAIL "A"

BLOCK 1011 LOT 2		
UNIT #	STORIES	SQFT
C01	2	1224
C02	2	1224

DETAIL "B"

PROSPECT ST
AUDREY PL
FRED TER
OVERLOOK AVE
NORTH LINDEN PL
WINTHROP PL
CONRAD PL
(UNIMPROVED)
(UNIMPROVED)
BLOCK LIMIT
BLOCK LIMIT
BLOCK LIMIT
BLOCK LIMIT (VACATED 35-88)
KENSINGTON AVE
MADISON ST
LIBERTY ST
GRANT ST
PENN AVE
SIXTH ST
KEARNEY ST
EVERETT DR
EVERETT DR
GREENWOD AVE
RESERVOIR AVE
KNICKERBOCKER AVE
WINDSOR AVE
GLENMORE PL
VAN NOSTRAND AVE
SEE DETAIL "A" FOR CONDO INFO
SEE DETAIL "B" FOR CONDO INFO
1001
1002
1003
1004
1005
1006
1007
1008
1009
1010
1011
1012
1013
1014
1015
1016
1017
1018
1019
1020

RANDOLPH TOWNSHIP
MORRIS COUNTY

RANDOLPH TOWNSHIP
MORRIS COUNTY

* THIS MAP IS A COPY OF THE ORIGINAL MAP PREPARED BY ARNOLD R. SMITH DATED 1931. THE ORIGINAL IS ON FILE IN THE ENGINEERS OFFICE.

* THIS SHEET HAS BEEN DRAWN USING COMPUTER AIDED DRAFTING/ DESIGN (CAD/D) AND COORDINATE GEOMETRY (COGO).

REVISIONS				
DATE	BY	LIC.NO	BLOCK	LOT
2/10/09	ARNOLD W. BARNETT	14987	1019	24
2/10/09	ARNOLD W. BARNETT	14987	1017	10.01
2/10/09	ARNOLD W. BARNETT	14987	1016	1

THIS MAP WAS FORMALLY CERTIFIED BY THE DIVISION OF TAXATION ON SEPTEMBER 26, 2008, SIGNED BY SANTO C. DIDONATO AND ASSIGNED SERIAL NUMBER 926

TAX MAP
TOWN OF DOVER

MORRIS COUNTY
SCALE: 1" = 100'

NEW JERSEY
DATE: JUNE 2007

ARNOLD W. BARNETT
PROFESSIONAL ENGINEER AND LAND SURVEYOR
NEW JERSEY LICENSE NO. 14987
850 SO. WHITE HORSE PIKE
HAMMONTON, NEW JERSEY 08037
COA# 24GA27973300

TO SHOW CONDITIONS AS OF DECEMBER 2016

SHEET 5

SHEET 4

SHEET 10

SHEET 12

SHEET 18

LAWRENCE ST

RANDOLPH AVE

SPRING ST

PROSPECT ST

THOMPSON AVE

SPRUCE ST

PINE ST

ACADEMY ST

SOUTH ST

ARLENE LA

OVERLOOK AVE

AUDREY PL

GRANT ST

LIBERTY ST

MADISON ST

WILLIAM ST

KENSINGTON AVE

JORDAN TERR

ORCHARD ST

CHESTNUT ST

(UNIMPROVED)

NORTH GROVE ST

GROVE ST

SYLVAN AVE

TYLER ST

SECOND ST

BYRAM AVE

1101

1102

1103

1104

1105

1106

1107

1108

1109

1110

1111

1112

1113

1114

1115

EXEMPT HILLTOP CLUB

EXEMPT TOWN OF DOVER

EXEMPT B.O.E.

DOVER CEMETERY

(VACATED 20-74)

(VACATED) (Ordinance 43-91)

BLOCK LIMIT

* THIS MAP IS A COPY OF THE ORIGINAL MAP PREPARED BY ARNOLD R. SMITH DATED 1931. THE ORIGINAL IS ON FILE IN THE ENGINEERS OFFICE.

* THIS SHEET HAS BEEN DRAWN USING COMPUTER AIDED DRAFTING/ DESIGN (CAD/D) AND COORDINATE GEOMETRY (COGO).

REVISIONS

DATE	BY	LIC.NO	BLOCK	LOT
2/10/09	ARNOLD W. BARNETT	14987	1102	28
2/10/09	ARNOLD W. BARNETT	14987	1111	16
2/10/09	ARNOLD W. BARNETT	14987	1104	1–17

THIS MAP WAS FORMALLY CERTIFIED BY THE DIVISION OF TAXATION ON SEPTEMBER 26, 2008, SIGNED BY SANTO C. DIDONATO AND ASSIGNED SERIAL NUMBER 926

TAX MAP
TOWN OF DOVER

MORRIS COUNTY
SCALE: 1" = 100'

NEW JERSEY
DATE: JUNE 2007

ARNOLD W. BARNETT
PROFESSIONAL ENGINEER AND LAND SURVEYOR
NEW JERSEY LICENSE NO. 14987
850 SO. WHITE HORSE PIKE
HAMMONTON, NEW JERSEY 08037
COA# 24GA27973300

TO SHOW CONDITIONS AS OF DECEMBER 2016

SHEET 6

SHEET 13

SHEET 5

SHEET 11

SHEET 18

SHEET 19

NJ STATE HIGHWAY ROUTE 46

ROCKAWAY RIVER

W CLINTON ST

PEQUANNOCK ST

E CLINTON ST

N WARREN ST

Morristown & Erie Railway Inc

BASSETT HWY

DEWEY AVE

PROSPECT ST

N SUSSEX ST

N MORRIS ST

N ESSEX ST

N BERGEN ST

RIVER ST

UNION ST

E BLACKWELL ST

S WARREN ST

S SUSSEX ST

S MORRIS ST

S ESSEX ST

S BERGEN ST

W DICKERSON ST

EAST DICKERSON ST

MONMOUTH AVE

ELLIOTT ST

THOMPSON AVE

LEGION PL

ORCHARD ST

CHESTNUT ST

Norfolk Southern Morris & Essex Div.

CLASS I

CLASS III

(Formerly Erie-Lackawanna RR) MAIN-LINE

Morristown & Erie Railway Inc - Dover & Rockaway Branch

1201 — 6 — 9.36 Ac±

1202 — 5 — 6.92 Ac± (TOTAL)

1203 — 1 — EXEMPT TOWN OF DOVER

1204 — 2

1205 — 12, 13

1206 — 14 — EXEMPT CHURCH

1207 — 1

1208 — 3 — EXEMPT US POST OFFICE

1209 — 1

1210 — 3

1211 — 1 — EXEMPT CHURCH

1212 — 8

1213 — 3 — 2.02 Ac± TOTAL — DOVER PARK PLAZA CONDOMINIUMS

1214 — 19

1215 — 10

1216 — 2 — 0.70 Ac± (TOTAL) — DOVERTOWNE CENTER

1217 — 20 — EXEMPT TOWN OF DOVER

1218 — 13, 23 — EXEMPT TOWN

1219 — 2 — 1.23 Ac± — EXEMPT TOWN OF DOVER

1220 — 2 — 1.20 Ac± — EXEMPT HEAD START COMMUNITY PROG.

1221 — 1

510 — 6 — 1.69 Ac±

510 — 7 — 9.41 Ac± TOTAL

604 — 1A — EXEMPT TOWN OF DOVER

604 — 1.01

604 — 2

604 — 5 — EXEMPT DOT OF NJ

604 — 4 — EXEMPT DOT OF NJ

604 — 1 — 1.331 Ac± — EXEMPT DOT OF NJ

604 — 6.01 — 1.42 Ac±

604 — 6.03

604 — 6.02 — 1.07 Ac± — EXEMPT MILLPOND TOWERS

604 — 6.04

604 — 1 — EXEMPT US POST OFFICE

604 — 1

604 — 1

604 — 1 — EXEMPT CHURCH

604 — 1.01 — EXEMPT NJ TRANSIT

604 — 2 — 1.92 Ac± — EXEMPT DOVER PARKING AUTHORITY

604 — 1 — EXEMPT CHURCH

604 — 1 — EXEMPT CHURCH

604 — 1 — EXEMPT ACACIA LODGE

604 — 5 — EXEMPT BAKER POST 27

604 — 7 — EXEMPT CHURCH

604 — 8 — EXEMPT HEALTH CENTER

604 — 17 — EXEMPT HEALTH CENTER

604 — 1 — EXEMPT DOVER COMMUNITY CLINIC

604 — 1 — EXEMPT TOWN

604 — 1 — EXEMPT TOWN

604 — 1 — EXEMPT TOWN

REVISIONS				
DATE	BY	LIC.NO	BLOCK	LOT
2/10/09	ARNOLD W. BARNETT	14987	1323	
2/10/09	ARNOLD W. BARNETT	14987	1311	1.01
2/10/09	ARNOLD W. BARNETT	14987	1301	8.01
2/10/09	ARNOLD W. BARNETT	14987	1315	4,5
3/14/09	ARNOLD W. BARNETT	14987	1321	6
10/2010	CHARLES A. ATKINSON	33994	1305	12-13

SHEET 14

SHEET 20

SHEET 6

SHEET 12

SHEET 19



BLOCK 1307 LOT 4		
UNIT #	STORIES	SQFT
C01	2	1132
C02	2	1132

DETAIL "B"

* THIS MAP IS A COPY OF THE ORIGINAL MAP PREPARED BY ARNOLD R. SMITH DATED 1931. THE ORIGINAL IS ON FILE IN THE ENGINEERS OFFICE.

* THIS SHEET HAS BEEN DRAWN USING COMPUTER AIDED DRAFTING/ DESIGN (CAD/D) AND COORDINATE GEOMETRY (COGO).

THIS MAP WAS FORMALLY CERTIFIED BY THE DIVISION OF TAXATION ON SEPTEMBER 26, 2008, SIGNED BY SANTO C. DIDONATO AND ASSIGNED SERIAL NUMBER 926

TAX MAP
TOWN OF DOVER

MORRIS COUNTY
SCALE: 1" = 100'

NEW JERSEY
DATE: JUNE 2007

ARNOLD W. BARNETT
PROFESSIONAL ENGINEER AND LAND SURVEYOR
NEW JERSEY LICENSE NO. 14987
850 SO. WHITE HORSE PIKE
HAMMONTON, NEW JERSEY 08037
COA# 24GA27973300

TO SHOW CONDITIONS AS OF DECEMBER 2016

NORTH ST

SHEET 15

LAKE DR

SHEET 7

HIGHLAND AVE

ROSWELL ST

12
2.65 Ac±

1.01
8.00 Ac±

20' DRAINAGE EASEMENT

LEMAR ST

1401

1
2.41 Ac±

SERVICE LA

BLOCK LIMIT

1403

(VACATED 38-88)

PARKER ST

BAKER ST SERVICE LA

1402

PEQUANNOCK ST

GOODALE AVE

1404

CENTRAL AVE

1405

FAIRVIEW AVE

SHEET 6

THIS MAP WAS FORMALLY CERTIFIED BY THE DIVISION OF TAXATION ON SEPTEMBER 26, 2008, SIGNED BY SANTO C. DIDONATO AND ASSIGNED SERIAL NUMBER 926

N SUSSEX ST

1
28.62 Ac±
EXEMPT
CEMETARY

1408

LOSEY ST

SEGUR ST

1406

HINCHMAN AVE

1407

HOAGLAND AVE

SHEET 13

BLOCK LIMIT

44
EXEMPT
TOWN OF DOVER
WATER COMMISSION

43
6.69 Ac±
EXEMPT
LOCUST HILL CEMETERY ASSOC

ROCKAWAY TOWNSHIP
MORRIS COUNTY

1413

1412

1411

1415

1410

1414

1422

1421

1416

1409

1417

1420

1423

1424

1419

1418

MOUNT HOPE AVE

CLARK ST

GUY ST

BERRY ST

LINCOLN AVE

KING ST

SEARING ST

BEECH ST

MAPLE AVE

OAK ST

LOCUST AVE

SHEET 20

REVISIONS				
DATE	BY	LIC.NO	BLOCK	LOT
2/10/09	ARNOLD W. BARNETT	14987	1411	1
2/10/09	ARNOLD W. BARNETT	14987	1412	2.01,2.02
16/2016	ED CLAY	34842	1401	

* THIS MAP IS A COPY OF THE ORIGINAL MAP PREPARED BY ARNOLD R. SMITH DATED 1931. THE ORIGINAL IS ON FILE IN THE ENGINEERS OFFICE.

* THIS SHEET HAS BEEN DRAWN USING COMPUTER AIDED DRAFTING/ DESIGN (CAD/D) AND COORDINATE GEOMETRY (COGO).

TAX MAP
TOWN OF DOVER

MORRIS COUNTY
SCALE: 1" = 100'

NEW JERSEY
DATE: JUNE 2007

ARNOLD W. BARNETT
PROFESSIONAL ENGINEER AND LAND SURVEYOR
NEW JERSEY LICENSE NO. 14987
850 SO. WHITE HORSE PIKE
HAMMONTON, NEW JERSEY 08037
COA# 24GA27973300

TO SHOW CONDITIONS AS OF DECEMBER 2016

SHEET 16

ROCKAWAY TOWNSHIP
MORRIS COUNTY

MATCH LINE

MATCH LINE

WHITE ST

SHEET 8

GRACE ST

SICKLE ST

LEONARD ST

HIGHLAND AVE

CENTER ST

SHEET 7

NORTH ST

ROSWELL ST

BOWLBY POND

CONSERVATION EASEMENT

1
43.54 Ac±
(TOTAL)
EXEMPT
BOARD OF EDUCATION
1501

1.04
3.7 Ac±
(TOTAL)

1.03
31.70 Ac±
(TOTAL)
901

BLOCK LIMIT

15' SANITARY SEWER EASEMENT

20' DRAINAGE EASEMENT

20' DRAINAGE ESMT

VARIED WIDTH ACCESS ESMT

20' WATERLINE EASEMENT

15' JERSEY CENTRAL POWER AND LIGHT COMPANY ESMT

15' SANITARY SEWER ESMT

15' JERSEY CENTRAL POWER AND LIGHT COMPANY ESMT

ROCKAWAY TOWNSHIP
MORRIS COUNTY

4
7.02 Ac± TOTAL
EXEMPT
BOARD OF EDUCATION

1.02
22.00 Ac±
EXEMPT
TOWN OF DOVER

BLOCK LIMIT

LAKE DR (UNIMPROVED)

40' UTILITY EASEMENT

N SUSSEX ST

BLOCK LIMIT

SHEET 14

SHEET 14

BLOCK LIMIT

* THIS MAP IS A COPY OF THE ORIGINAL MAP PREPARED BY ARNOLD R. SMITH DATED 1931. THE ORIGINAL IS ON FILE IN THE ENGINEERS OFFICE.

* THIS SHEET HAS BEEN DRAWN USING COMPUTER AIDED DRAFTING/ DESIGN (CAD/D) AND COORDINATE GEOMETRY (COGO).

REVISIONS

DATE	BY	LIC.NO	BLOCK	LOT
3/16/09	ARNOLD W. BARNETT	14987	901	1.03,1.04

THIS MAP WAS FORMALLY CERTIFIED BY THE DIVISION OF TAXATION ON SEPTEMBER 26, 2008, SIGNED BY SANTO C. DIDONATO AND ASSIGNED SERIAL NUMBER 926

TAX MAP
TOWN OF DOVER

MORRIS COUNTY
SCALE: 1" = 100'

NEW JERSEY
DATE: JUNE 2007


ARNOLD W. BARNETT
PROFESSIONAL ENGINEER AND LAND SURVEYOR
NEW JERSEY LICENSE NO. 14987
850 SO. WHITE HORSE PIKE
HAMMONTON, NEW JERSEY 08037
COA# 24GA27973300

TO SHOW CONDITIONS AS OF DECEMBER 2016

REVISIONS				
DATE	BY	LIC.NO	BLOCK	LOT
	ARNOLD W. BARNETT	14987		

* THIS MAP IS A COPY OF THE ORIGINAL MAP PREPARED BY ARNOLD R. SMITH DATED 1931. THE ORIGINAL IS ON FILE IN THE ENGINEERS OFFICE.

* THIS SHEET HAS BEEN DRAWN USING COMPUTER AIDED DRAFTING/ DESIGN (CAD/D) AND COORDINATE GEOMETRY (COGO).

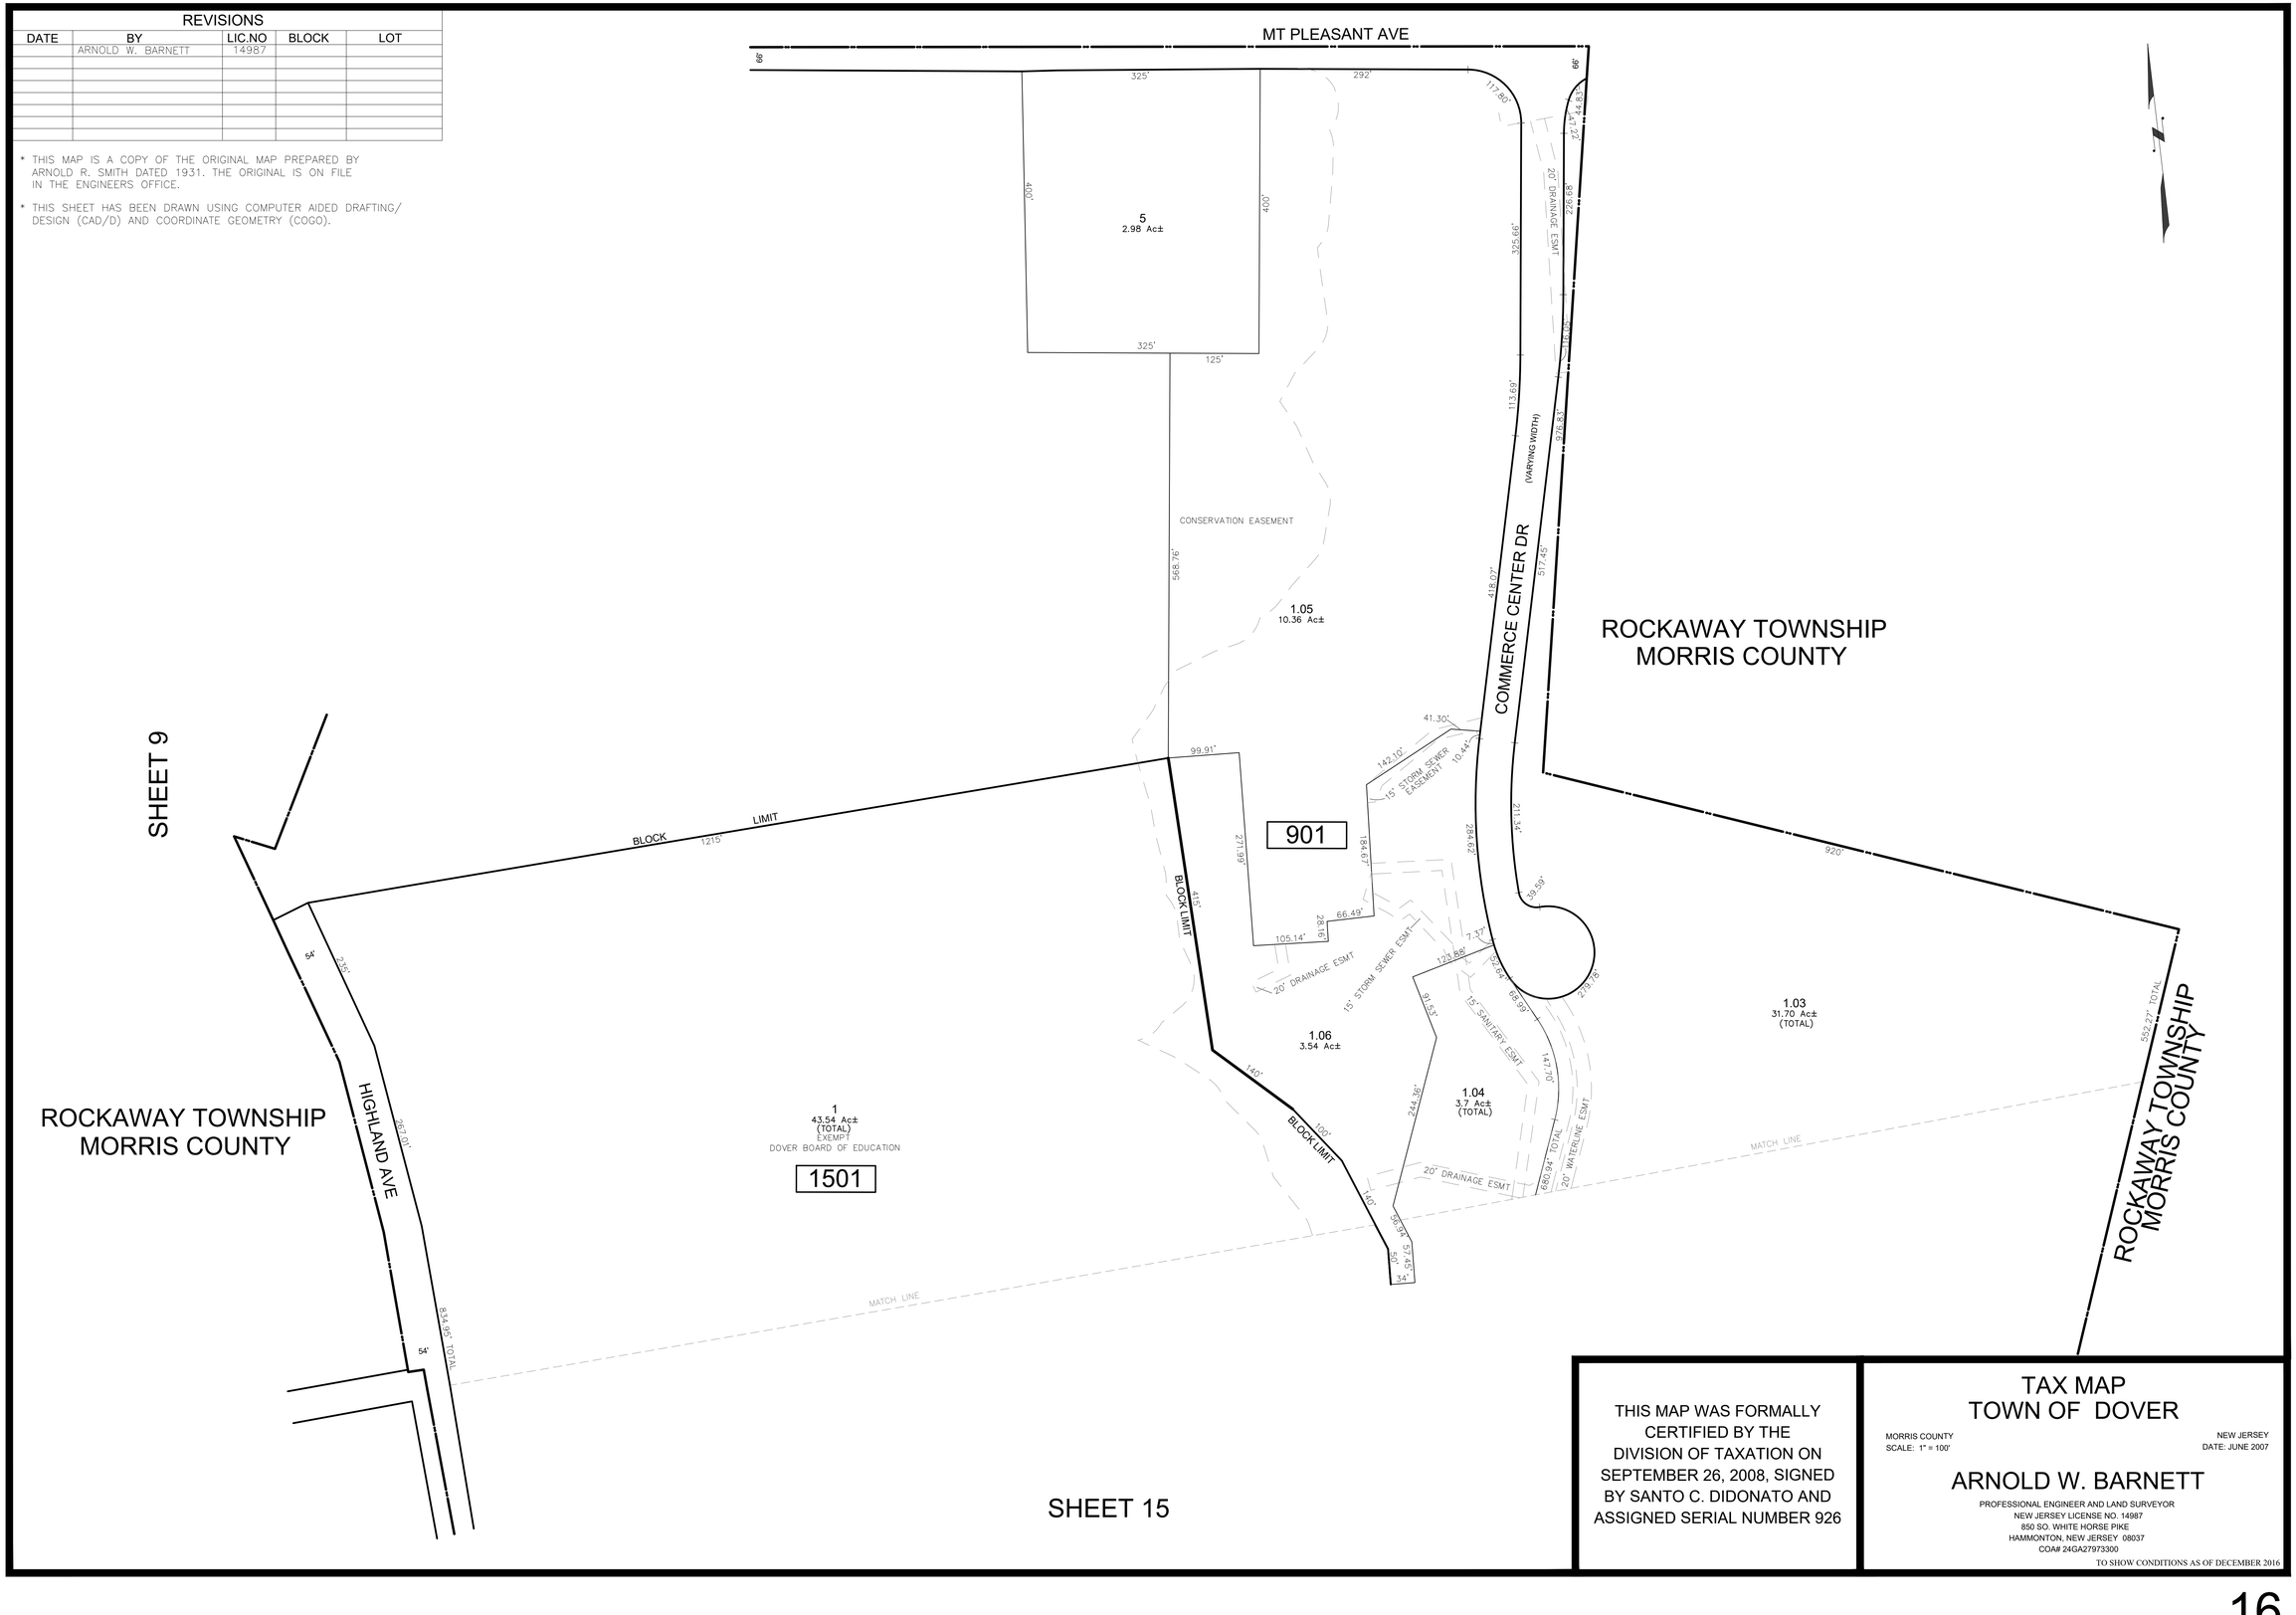

SHEET 15

THIS MAP WAS FORMALLY CERTIFIED BY THE DIVISION OF TAXATION ON SEPTEMBER 26, 2008, SIGNED BY SANTO C. DIDONATO AND ASSIGNED SERIAL NUMBER 926

TAX MAP
TOWN OF DOVER

MORRIS COUNTY
SCALE: 1" = 100'

NEW JERSEY
DATE: JUNE 2007

ARNOLD W. BARNETT
PROFESSIONAL ENGINEER AND LAND SURVEYOR
NEW JERSEY LICENSE NO. 14987
850 SO. WHITE HORSE PIKE
HAMMONTON, NEW JERSEY 08037
COA# 24GA27973300

TO SHOW CONDITIONS AS OF DECEMBER 2016

REVISIONS				
DATE	BY	LIC.NO	BLOCK	LOT
2/10/09	ARNOLD W. BARNETT	14987	1702	12-14
2/10/09	ARNOLD W. BARNETT	14987	1707	19,27
3/18/15	CHARLES A ATKINSON	33994	1702	26,26.02,26.03

* THIS MAP IS A COPY OF THE ORIGINAL MAP PREPARED BY ARNOLD R. SMITH DATED 1931. THE ORIGINAL IS ON FILE IN THE ENGINEERS OFFICE.

* THIS SHEET HAS BEEN DRAWN USING COMPUTER AIDED DRAFTING/ DESIGN (CAD/D) AND COORDINATE GEOMETRY (COGO).

SHEET 18

SHEET 18

SHEET 21

SHEET 21

SHEET 10

PENN AVE

FIRST ST

SECOND ST

THIRD ST

FOURTH ST

FIFTH ST

SIXTH ST

JORDAN TER

KENSINGTON AVE

KEARNEY ST

EVERETT DR

LA

LIVINGSTON AVE

E CHRYSTAL ST

S MORRIS ST

E MUNSON AVE

W CHRYSTAL ST

W MUNSON AVE

SEARING LA

MILLBROOK AVE

CAROLYN ST

SUMMER AVE

CURTIS ST

BOROUGH OF VICTORY GARDENS

BLOCK LIMIT

BLOCK LIMIT

(UNIMPROVED)

(VACATED 6-72)

WAYSIDE

COTTAGE ST

SANDRA LA

WOODLAND AVE

MUNSON BROOK

1701

1702

1703

1704

1705

1706

1707

1708

1709

1710

1711

1712

RANDOLPH TOWNSHIP
MORRIS COUNTY

RANDOLPH TOWNSHIP
MORRIS COUNTY

THIS MAP WAS FORMALLY CERTIFIED BY THE DIVISION OF TAXATION ON SEPTEMBER 26, 2008, SIGNED BY SANTO C. DIDONATO AND ASSIGNED SERIAL NUMBER 926

TAX MAP
TOWN OF DOVER

MORRIS COUNTY
SCALE: 1" = 100'

NEW JERSEY
DATE: JUNE 2007

ARNOLD W. BARNETT


PROFESSIONAL ENGINEER AND LAND SURVEYOR
NEW JERSEY LICENSE NO. 14987
850 SO. WHITE HORSE PIKE
HAMMONTON, NEW JERSEY 08037
COA# 24GA27973300

TO SHOW CONDITIONS AS OF DECEMBER 2016

REVISIONS				
DATE	BY	LIC.NO	BLOCK	LOT
2/10/09	ARNOLD W. BARNETT	14987	1803	7
2/10/09	ARNOLD W. BARNETT	14987	1804	1.01
2/10/09	ARNOLD W. BARNETT	14987	1812	7
2/10/09	ARNOLD W. BARNETT	14987	1810	1,18
2/10/09	ARNOLD W. BARNETT	14987	1808	8,16
2/10/09	ARNOLD W. BARNETT	14987	1811	7,8
3/17/15	CHARLES A ATKINSON	33994	1805	8,10

* THIS MAP IS A COPY OF THE ORIGINAL MAP PREPARED BY ARNOLD R. SMITH DATED 1931. THE ORIGINAL IS ON FILE IN THE ENGINEERS OFFICE.

* THIS SHEET HAS BEEN DRAWN USING COMPUTER AIDED DRAFTING/ DESIGN (CAD/D) AND COORDINATE GEOMETRY (COGO).

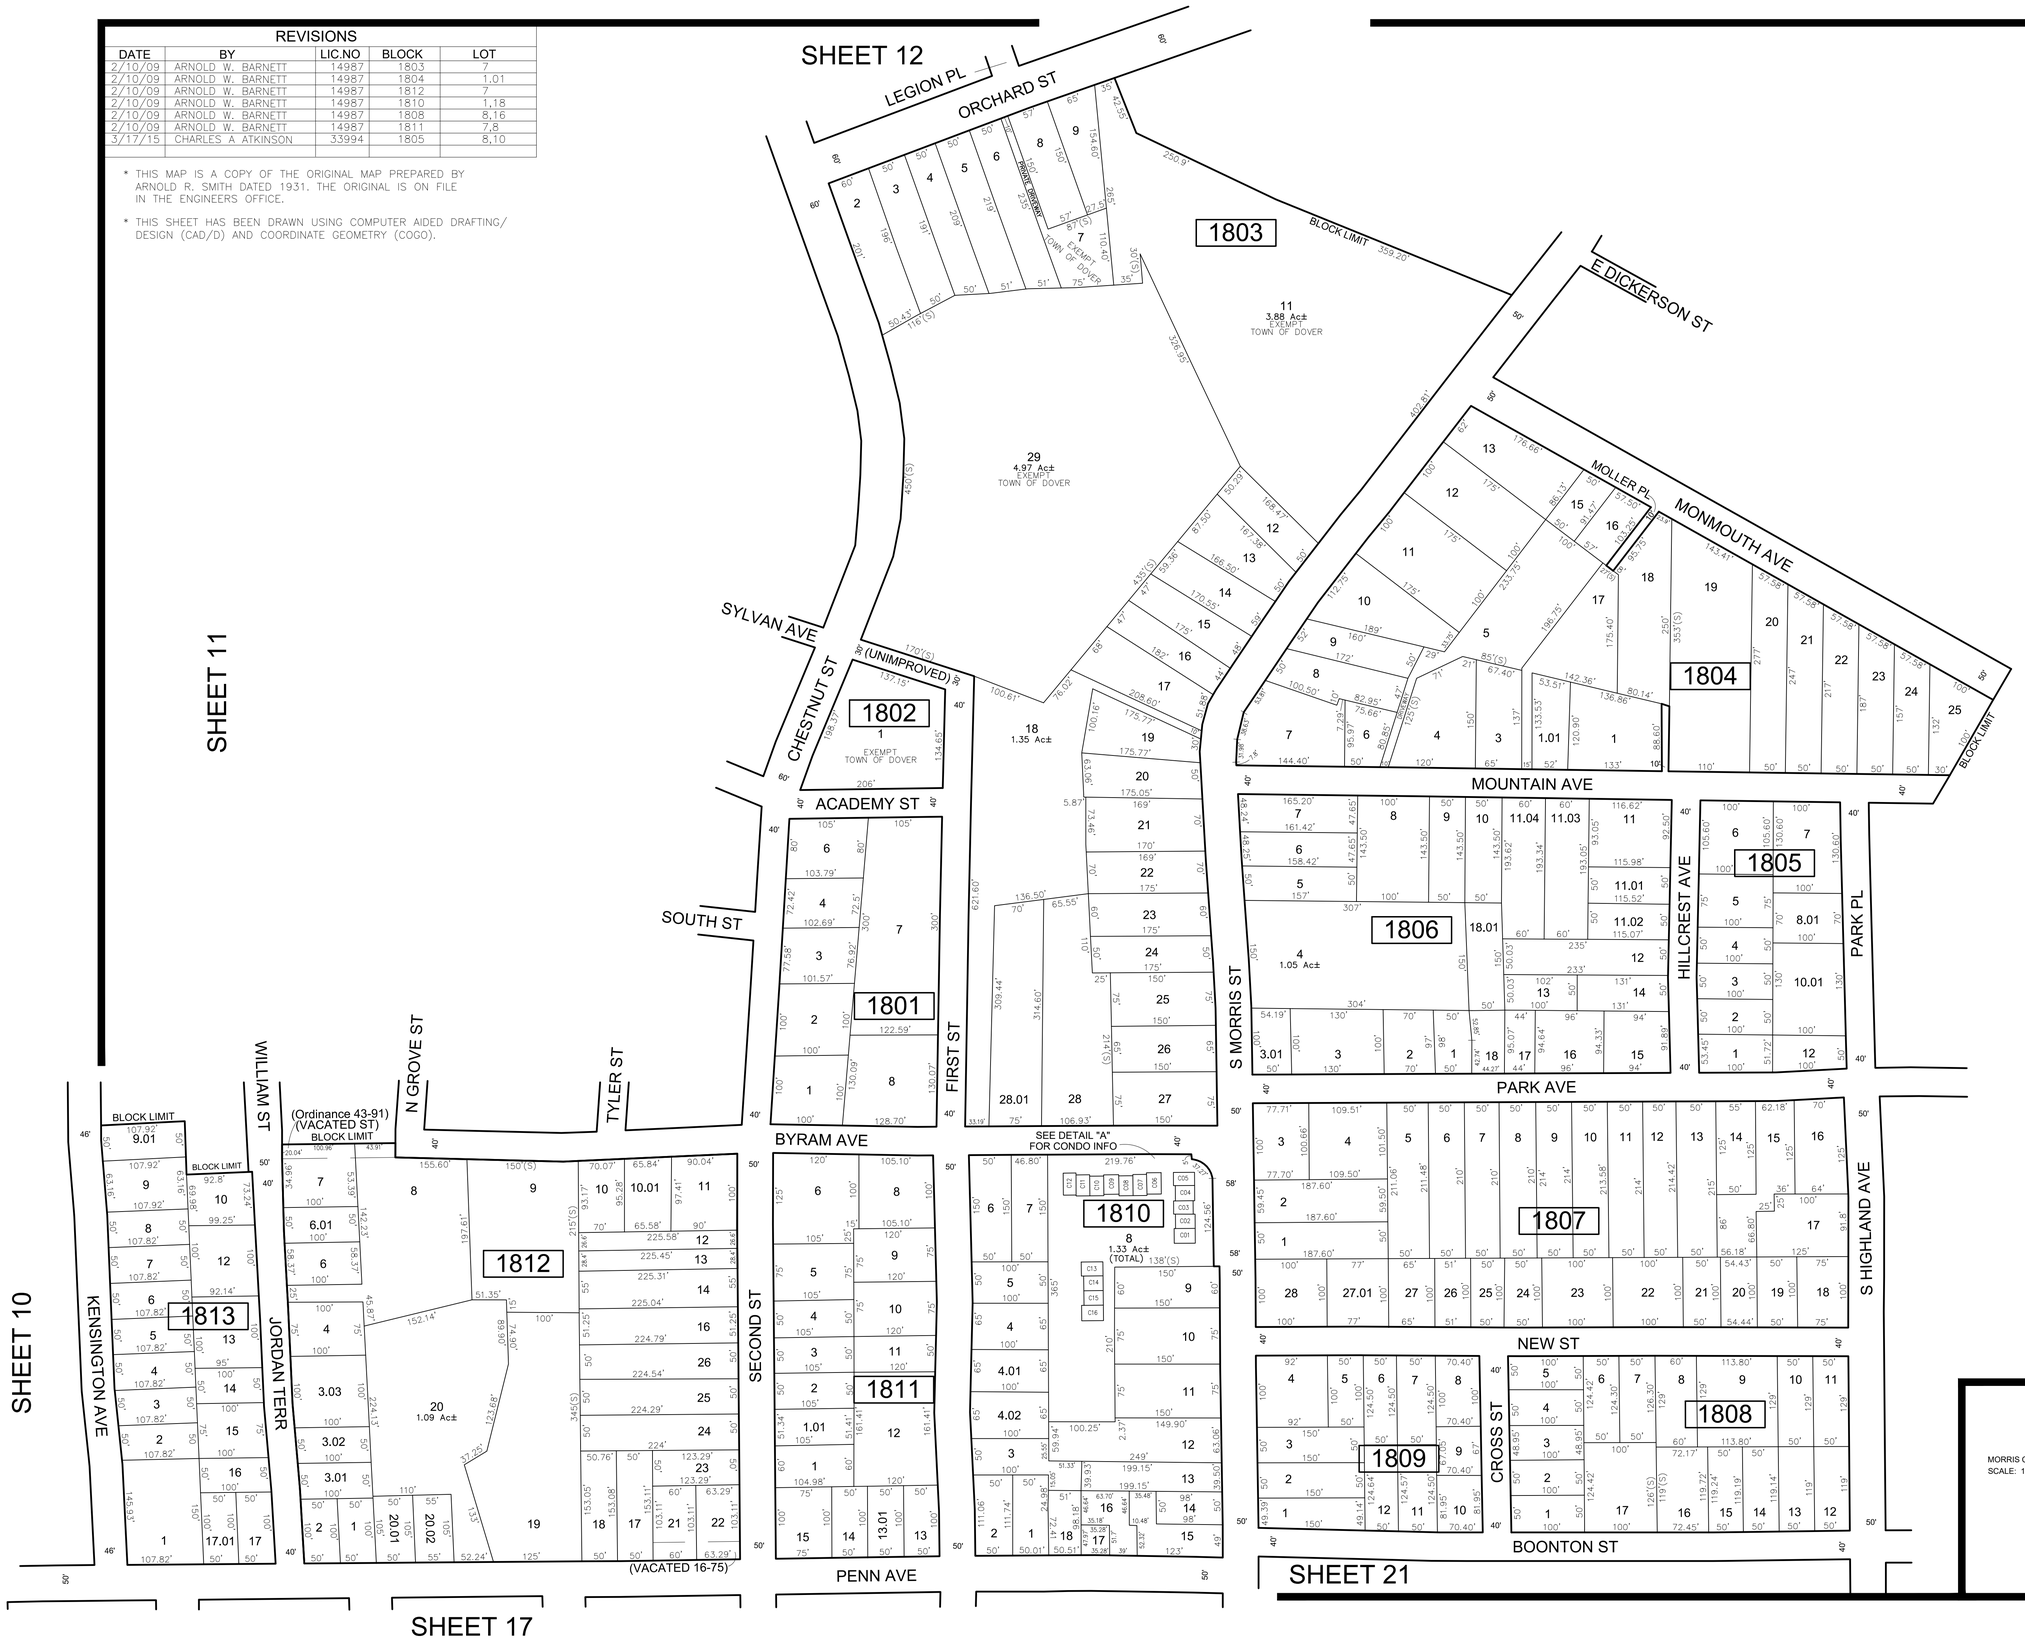

BLOCK 1810 LOT8		
UNIT #	STORIES	SQFT
C01	2	1200
C02	2	1120
C03	2	1176
C04	2	1120
C05	2	1200
C06	2	1200
C07	2	1120
C08	2	1176
C09	2	1120
C10	2	1176
C11	2	1200
C12	2	1200
C13	2	1200
C14	2	1120
C15	2	1120
C16	2	1200

DETAIL "A"

THIS MAP WAS FORMALLY CERTIFIED BY THE DIVISION OF TAXATION ON SEPTEMBER 26, 2008, SIGNED BY SANTO C. DIDONATO AND ASSIGNED SERIAL NUMBER 926

TAX MAP
TOWN OF DOVER

MORRIS COUNTY
SCALE: 1" = 100'

NEW JERSEY
DATE: JUNE 2007

ARNOLD W. BARNETT
PROFESSIONAL ENGINEER AND LAND SURVEYOR
NEW JERSEY LICENSE NO. 14987
850 SO. WHITE HORSE PIKE
HAMMONTON, NEW JERSEY 08037
COA# 24GA27973300

TO SHOW CONDITIONS AS OF DECEMBER 2016

REVISIONS				
DATE	BY	LIC.NO	BLOCK	LOT
2/10/09	ARNOLD W. BARNETT	14987	1902	15,17
2/10/09	ARNOLD W. BARNETT	14987	1905	35
3/17/15	CHARLES A ATKINSON	33994	1904	22,23

* THIS MAP IS A COPY OF THE ORIGINAL MAP PREPARED BY ARNOLD R. SMITH DATED 1931. THE ORIGINAL IS ON FILE IN THE ENGINEERS OFFICE.

* THIS SHEET HAS BEEN DRAWN USING COMPUTER AIDED DRAFTING/ DESIGN (CAD/D) AND COORDINATE GEOMETRY (COGO).

SHEET 12

SHEET 13

SHEET 18

SHEET 20

SHEET 21

SHEET 22

SHEET 23

Morristown & Erie Railway Inc CLASS I

Morristown & Erie Railway Inc - Dover & Rockaway Branch CLASS I

Norfolk Southern Morris & Essex Div. (Formerly Erie-Lackawanna RR) MAIN-LINE

ROCKAWAY RIVER

EAST DICKERSON ST

MONMOUTH AVE

MOUNTAIN AVE

PARK PL

PARK AVE

NEW ST

S HIGHLAND AVE

BOONTON ST

LIVINGSTON AVE

E BLACKWELL ST

UNION ST

MERCER ST

NELSON ST

RICHARDS AVE

LYNN ST

TRENTON ST

N SALEM ST

S SALEM ST

(VACATED 2-89)

(VACATED 02-2008)

(UNIMPROVED)

RIVER ST

604

510

1901

1901.01

1902

1903

1904

1905

1906

CLASS II

CLASS III

CLASS I

EXEMPT CHURCH

EXEMPT TOWN

EXEMPT HOUSING AUTHORITY OF DOVER

EXEMPT TOWN OF DOVER

VARIED WIDTH EXISTING PAVED ACCESS EASEMENT

R.V.R.S.A. EASEMENT

BLOCK LIMIT

MATCH LINE

THIS MAP WAS FORMALLY CERTIFIED BY THE DIVISION OF TAXATION ON SEPTEMBER 26, 2008, SIGNED BY SANTO C. DIDONATO AND ASSIGNED SERIAL NUMBER 926

TAX MAP
TOWN OF DOVER

MORRIS COUNTY
SCALE: 1" = 100'

NEW JERSEY
DATE: JUNE 2007

ARNOLD W. BARNETT
PROFESSIONAL ENGINEER AND LAND SURVEYOR
NEW JERSEY LICENSE NO. 14987
850 SO. WHITE HORSE PIKE
HAMMONTON, NEW JERSEY 08037
CO/A# 24GA27973300

TO SHOW CONDITIONS AS OF DECEMBER 2016

REVISIONS				
DATE	BY	LIC.NO	BLOCK	LOT
2/10/09	ARNOLD W. BARNETT	14987	2008	9,10
2/10/09	ARNOLD W. BARNETT	14987	2017	3,4
2/10/09	ARNOLD W. BARNETT	14987	2011	9.03,9.04

* THIS MAP IS A COPY OF THE ORIGINAL MAP PREPARED BY ARNOLD R. SMITH DATED 1931. THE ORIGINAL IS ON FILE IN THE ENGINEERS OFFICE.

* THIS SHEET HAS BEEN DRAWN USING COMPUTER AIDED DRAFTING/ DESIGN (CAD/D) AND COORDINATE GEOMETRY (COGO).

ROCKAWAY TOWNSHIP
MORRIS COUNTY

DETAIL "A"
SCALE: 1" = 50'

STEPHEN ST
W COOPER ST
JACKSON AVE
CLARK ST
BERRY ST
KING ST
(VACATED 5-1985)
SEARING ST
MAPLE AVE
LOCUST AVE
McDAVIT PL

E COOPER ST (VACATED 26-1987)
E McFARLAN ST
BLOCK LIMIT
CHRISTOPHER ST
CONGER ST
JOHN ST
PAUL ST
PERRY ST
TRENTON ST
GUY ST
LINCOLN AVE
BEECH ST
OAK ST
ELM ST
WAYNE ST
NELSON ST
MYRTLE AVE
RICHARDS AVE
LYNN ST
SALEM ST
DEPEW AVE
BELMONT AVE
NJ STATE HIGHWAY ROUTE 46
MERCER ST

2001 2002 2003 2004 2005 2006 2007 2008 2009 2010 2011 2012 2013 2014 2015 2016 2017 2018 2019 2020 2021 2022 2023 2024 2025 2026 2027 2028 2029 2030 2031 2032 2033

2021: 2 — 12.23 Ac± — EXEMPT — BOARD OF EDUCATION

2027: 1 — EXEMPT CHURCH

2029: 19 — EXEMPT 11.4± TOWN — TOWN OF DOVER EXEMPT

2016: EXEMPT COMMUNITY HOPE

2020: 1.34 Ac±

SHEET 14

SHEET 23

SHEET 19

SHEET 13

THIS MAP WAS FORMALLY CERTIFIED BY THE DIVISION OF TAXATION ON SEPTEMBER 26, 2008, SIGNED BY SANTO C. DIDONATO AND ASSIGNED SERIAL NUMBER 926

TAX MAP
TOWN OF DOVER

MORRIS COUNTY
SCALE: 1" = 100'

NEW JERSEY
DATE: JUNE 2007

ARNOLD W. BARNETT
PROFESSIONAL ENGINEER AND LAND SURVEYOR
NEW JERSEY LICENSE NO. 14987
850 SO. WHITE HORSE PIKE
HAMMONTON, NEW JERSEY 08037
COA# 24GA27973300

TO SHOW CONDITIONS AS OF DECEMBER 2016

SHEET 18

SHEET 19

SHEET 17

SHEET 22

CROSS ST

BOONTON ST

PENN AVE

S MORRIS ST

(UNIMPROVED) S HIGHLAND AVE

LIVINGSTON AVE

E CHRYSTAL ST

E MUNSON AVE

CAROLYN ST

MILLBROOK AVE

SUMMER AVE

CURTIS ST

BLOCK LIMIT

CONSERVATION EASEMENT

2101

2102

2103

2104

2105

2106

2107

2108

2109

2110

20
14.78 Ac±
EXEMPT
TOWN OF DOVER

20.02
2.35 Ac±

20.06

2.02
4.64 Ac±
EXEMPT
TOWN OF DOVER

2.01
2.0 Ac±
EXEMPT
TOWN OF DOVER

29
3.12 Ac±
EXEMPT
TOWN OF DOVER

28
1.12 Ac±

EXEMPT
TOWN OF DOVER

WATSON DR

KYLE DR

ORAM DR

COURT

DR

IVAN ST

MUNSON BROOK

BROOK DR

BART PL

ELENA PL

KAYE PL

RANDOLPH TOWNSHIP
MORRIS COUNTY

RANDOLPH TOWNSHIP
MORRIS COUNTY

BOROUGH OF VICTORY GARDENS
MORRIS COUNTY

REVISIONS				
DATE	BY	LIC.NO	BLOCK	LOT
	ARNOLD W. BARNETT	14987		
3/17/15	CHARLES A ATKINSON	33994	2102	17
11/10/15	CHARLES A ATKINSON	33994	2103	7,7.01
16/2016	ED CLAY	34842	2102	4-6

* THIS MAP IS A COPY OF THE ORIGINAL MAP PREPARED BY ARNOLD R. SMITH DATED 1931. THE ORIGINAL IS ON FILE IN THE ENGINEERS OFFICE.

* THIS SHEET HAS BEEN DRAWN USING COMPUTER AIDED DRAFTING/ DESIGN (CAD/D) AND COORDINATE GEOMETRY (COGO).

THIS MAP WAS FORMALLY CERTIFIED BY THE DIVISION OF TAXATION ON SEPTEMBER 26, 2008, SIGNED BY SANTO C. DIDONATO AND ASSIGNED SERIAL NUMBER 926

TAX MAP
TOWN OF DOVER

MORRIS COUNTY
SCALE: 1" = 100'

NEW JERSEY
DATE: JUNE 2007

ARNOLD W. BARNETT
PROFESSIONAL ENGINEER AND LAND SURVEYOR
NEW JERSEY LICENSE NO. 14987
850 SO. WHITE HORSE PIKE
HAMMONTON, NEW JERSEY 08037
COA# 24GA27973300

TO SHOW CONDITIONS AS OF DECEMBER 2016

SHEET 19

SHEET 23

SHEET 17

SHEET 21

N SALEM RD

E BLACKWELL ST

RUTAN DR

SAMMIS AVE

S SALEM ST

BLOCK LIMIT

(VACATED 24-1983)

2201

2202

510

2203

2204

2205

2206

2207

2208

2209

2210

2211

2212

2213

Norfolk Southern Morris & Essex Div.

CLASS I

(Formerly Erie-Lackawanna RR) MAIN-LINE

ROCKAWAY RIVER

BLOCK 1224'(S) LIMIT

(VACATED 17-74)

BLOCK 226.25' LIMIT

BLOCK 227.05' LIMIT

HARDING AVE

WILSON ST

TAFT ST

HARRISON ST

JACKSON ST (UNIMPROVED)

MONROE ST

JESSICA LA

JULIA TER

WATSON DR

KYLE DR

ORAM DR

ELENA PL

BROOK DR

DETAIL"A"
SCALE:1"=25'

DETAIL"A"

EXEMPT TOWN OF DOVER

EXEMPT DOT OF NJ

EXEMPT D.O.T.

MATCH LINE

20' DRAINAGE ESMT

10' DRAINAGE ESMT

30' DRAINAGE EASEMENT

CONSERVATION EASEMENT

RANDOLPH TOWNSHIP
MORRIS COUNTY

SHEET 21

* THIS MAP IS A COPY OF THE ORIGINAL MAP PREPARED BY ARNOLD R. SMITH DATED 1931. THE ORIGINAL IS ON FILE IN THE ENGINEERS OFFICE.

* THIS SHEET HAS BEEN DRAWN USING COMPUTER AIDED DRAFTING/ DESIGN (CAD/D) AND COORDINATE GEOMETRY (COGO).

REVISIONS

DATE	BY	LIC.NO	BLOCK	LOT
2/10/09	ARNOLD W. BARNETT	14987	2203	1
2/10/09	ARNOLD W. BARNETT	14987	2206	1.01–3.01
2/10/09	ARNOLD W. BARNETT	14987	2204	2
3/17/15	CHARLES A ATKINSON	33994	2205	1,2,17

THIS MAP WAS FORMALLY CERTIFIED BY THE DIVISION OF TAXATION ON SEPTEMBER 26, 2008, SIGNED BY SANTO C. DIDONATO AND ASSIGNED SERIAL NUMBER 926

TAX MAP
TOWN OF DOVER

MORRIS COUNTY
SCALE: 1" = 100'

NEW JERSEY
DATE: JUNE 2007

ARNOLD W. BARNETT

PROFESSIONAL ENGINEER AND LAND SURVEYOR
NEW JERSEY LICENSE NO. 14987
850 SO. WHITE HORSE PIKE
HAMMONTON, NEW JERSEY 08037
COA# 24GA27973300

TO SHOW CONDITIONS AS OF DECEMBER 2016

ROCKAWAY TOWNSHIP
MORRIS COUNTY



SHEET 20

SHEET 19

SHEET 22

BLOCK 2316 LOT 3		
UNIT #	STORIES	SQFT
C01	2	1256
C02	2	1256

DETAIL "A"

* THIS MAP IS A COPY OF THE ORIGINAL MAP PREPARED BY ARNOLD R. SMITH DATED 1931. THE ORIGINAL IS ON FILE IN THE ENGINEERS OFFICE.

* THIS SHEET HAS BEEN DRAWN USING COMPUTER AIDED DRAFTING/ DESIGN (CAD/D) AND COORDINATE GEOMETRY (COGO).

REVISIONS

DATE	BY	LIC.NO	BLOCK	LOT
2/10/09	ARNOLD W. BARNETT	14987	2310	7,8,9,15
2/10/09	ARNOLD W. BARNETT	14987	2303	5
2/10/09	ARNOLD W. BARNETT	14987	Beatty St	
10/2010	CHARLES A. ATKINSON	33994	2303	1,13,20
02/2015	CHARLES A. ATKINSON	33994	2316	14

ROCKAWAY TOWNSHIP
MORRIS COUNTY

THIS MAP WAS FORMALLY CERTIFIED BY THE DIVISION OF TAXATION ON SEPTEMBER 26, 2008, SIGNED BY SANTO C. DIDONATO AND ASSIGNED SERIAL NUMBER 926

TAX MAP
TOWN OF DOVER

MORRIS COUNTY
SCALE: 1" = 100'


NEW JERSEY
DATE: JUNE 2007

ARNOLD W. BARNETT
PROFESSIONAL ENGINEER AND LAND SURVEYOR
NEW JERSEY LICENSE NO. 14987
850 SO. WHITE HORSE PIKE
HAMMONTON, NEW JERSEY 08037
COA# 24GA27973300

TO SHOW CONDITIONS AS OF DECEMBER 2016

STREET MAP

REVISIONS				
DATE	BY	LIC.NO	BLOCK	LOT

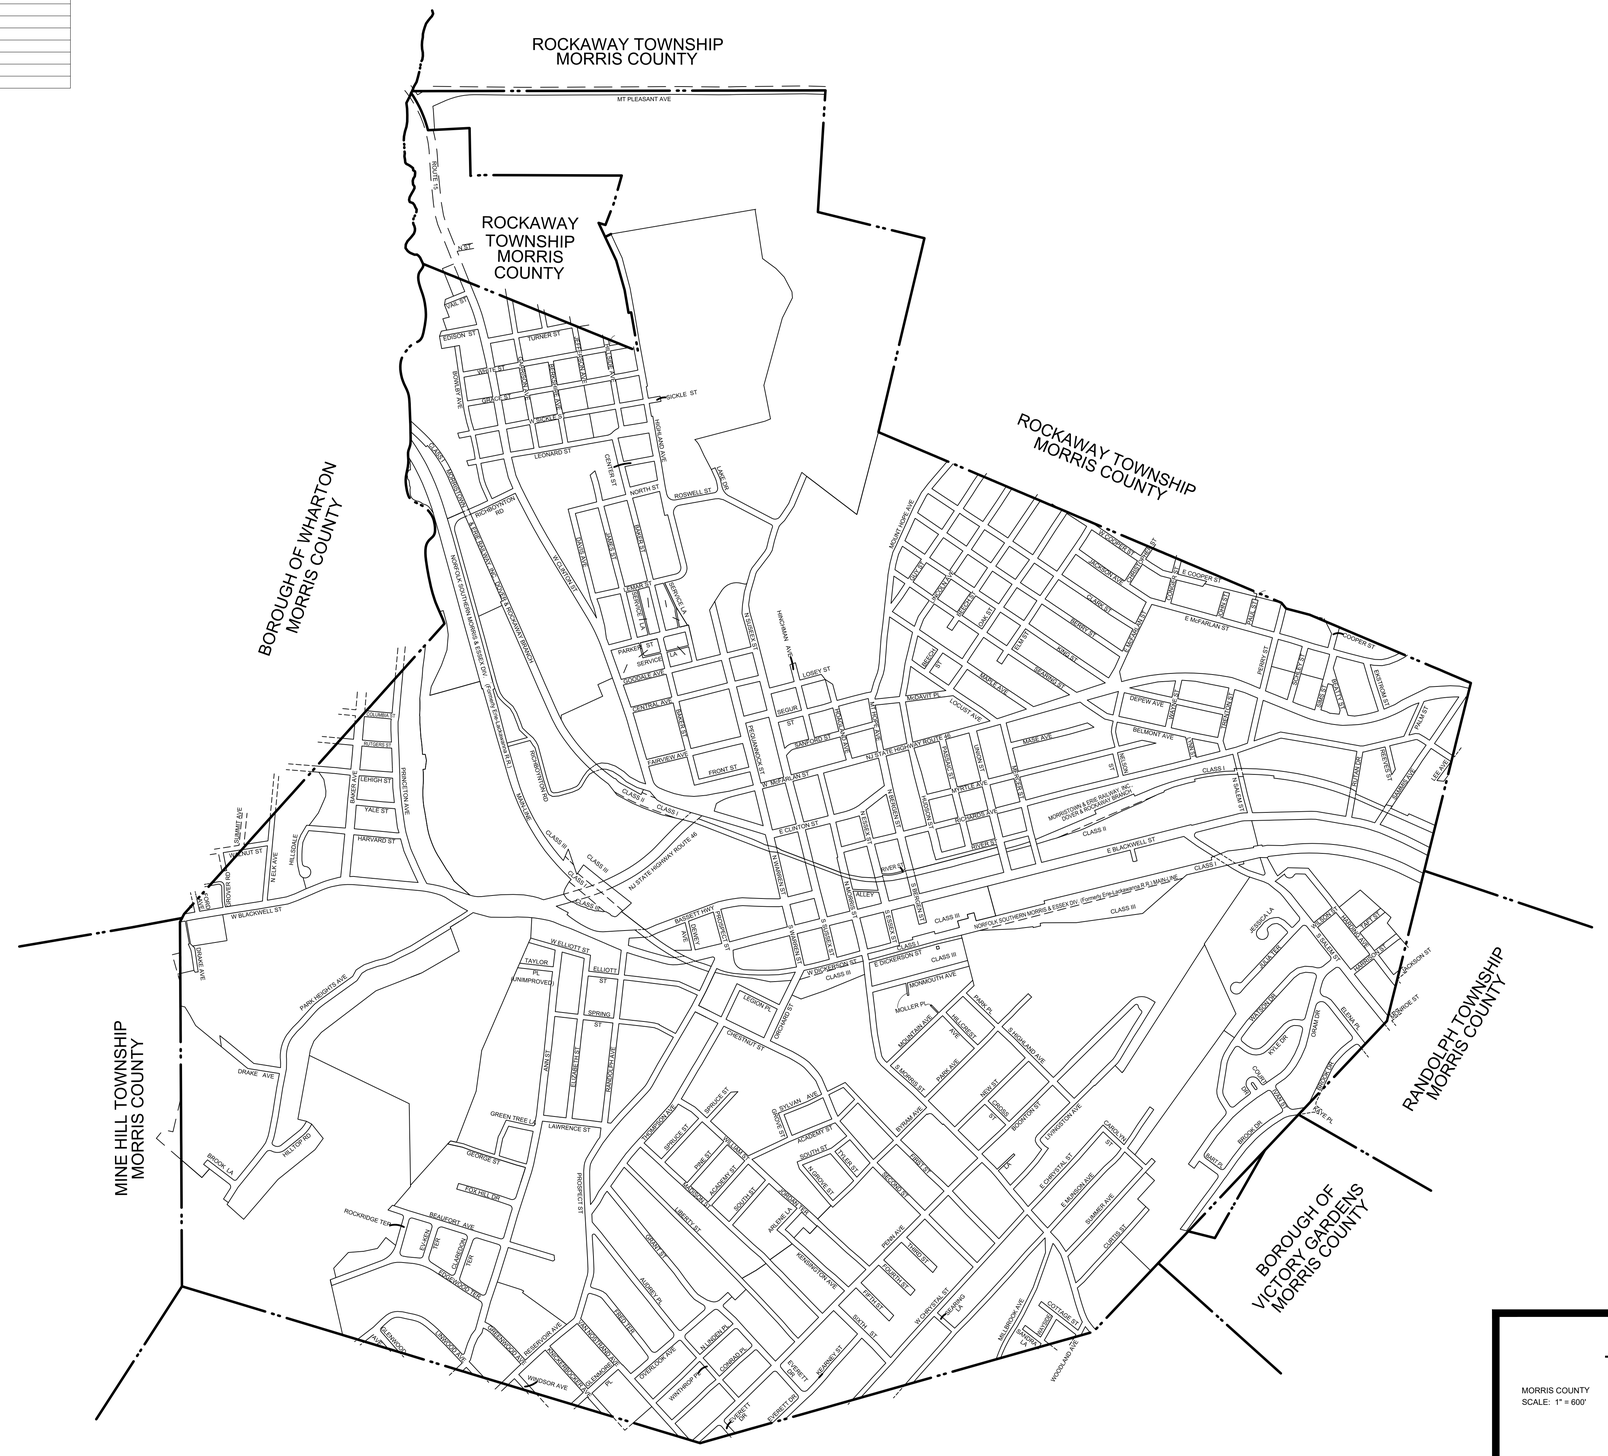
ROCKAWAY TOWNSHIP
MORRIS COUNTY
MT PLEASANT AVE
ROCKAWAY TOWNSHIP
MORRIS COUNTY
BOROUGH OF WHARTON
MORRIS COUNTY
ROCKAWAY TOWNSHIP
MORRIS COUNTY
MINE HILL TOWNSHIP
MORRIS COUNTY
RANDOLPH TOWNSHIP
MORRIS COUNTY
BOROUGH OF
VICTORY GARDENS
MORRIS COUNTY
RANDOLPH TOWNSHIP
MORRIS COUNTY
W BLACKWELL ST
E BLACKWELL ST
NJ STATE HIGHWAY ROUTE 46
MORRISTOWN & ERIE RAILWAY, INC.
NORFOLK SOUTHERN MORRIS & ESSEX DIV.
W ELLIOTT ST
W SUSSEX ST
W MORRIS ST
E CLINTON ST
E HANCOCK ST
E ANDERSON ST
E COOPER ST
E MCFARLAN ST
MONMOUTH AVE
MORRIS AVE
SUSSEX AVE
MYRTLE AVE
MAPLE AVE
MAIN ST
SUSSEX ST
MORRIS ST
SALEM ST
CENTER ST
NORTH ST
SICKLE ST
ROSWELL ST
LEONARD ST
HIGHLAND AVE
EDISON ST
TURNER ST
ROCKWOOD PL
ROCKWOOD AVE
BOWER AVE
ROCKINGTON RD
RACCOON RUN
PARKER ST
SERVICE LA
DOOLEY AVE
CENTRAL AVE
FAIRVIEW AVE
FRONT ST
HANCOCK AVE
HICKMAN AVE
LOSEE ST
MEGAN ST
RANDOLPH ST
REGINA ROCK ST
MONATIV PK
LOCUST AVE
MAPLE AVE
DEPEW AVE
BELMONT AVE
MEGAN ST
PENN ST
PROSPECT ST
CLASS I
CLASS II
CLASS III
RT 46
ROUTE 15
N.S.T.
HOLLOW LA
HOLLOW RD
HARVARD ST
YALE ST
LEHIGH ST
PRINCETON AVE
MAGDA AVE
NORTH SOUTHERN MORRIS & ESSEX DIV. (Formerly Erie Lackawanna R.R.) MAIN LINE
DRAKE AVE
PARK HEIGHTS AVE
TAYLOR PL UNIMPROVED
ELLIOTT ST
SPRING ST
LEXINGTON AVE
LEIGH PL
CRESTMONT ST
SULLIVAN AVE
GRANITE ST
GREEN TREE LA
LAWRENCE ST
GEORGE ST
TWIN HILL RD
ROCKRIDGE TER
BEAUDERT AVE
LEVEN TER
CLARENCE TER
BROADMOOR TER
PROSPECT ST
BEVERLY RD
WINDSOR AVE
WINTHROP PARK
OVERLOOK AVE
LAUDERMILL RD
LAUDERMILL PL
FERRIS PL
AUDREY PL
LIBERTY ST
SPRUCE ST
ACADEMY ST
SOUTH ST
ELMER ST
N GROVE ST
GROVE ST
MELBER LA
PENN AVE
KENSINGTON AVE
CORNELL AVE
JEFFERSON ST
W CLINTON PL
HILLSIDE PL
MILLBROOK AVE
COTTAGE ST
WOODLAND AVE
CLARK ST
ELMER ST
MORRIS ST
SALEM ST
MAPLE AVE
MYRTLE AVE
HILLSIDE AVE
MORRIS AVE
SUSSEX AVE
MONTAGUE AVE
MILLBERRY AVE
PARK AVE
S MAIN ST
S MORRIS AVE
NEW ST
BROOKTON ST
TOWNSHIP AVE
CANNON ST
E CLINTON ST
E MADISON AVE
SUMMER AVE
CURTIS ST
JESSICA LA
BAKER AVE
DEVONSHIRE RD
KYLE DR
GRANT DR
ELENA PL
BRUCE DR
SMITH LA
ROCKWOOD PL
ROCKWOOD AVE
ROCKWOOD TER
ROCKWOOD CT
ROCKWOOD PL
ROCKWOOD RD
ROCKWOOD LA
ROCKWOOD CIR
ROCKWOOD DR